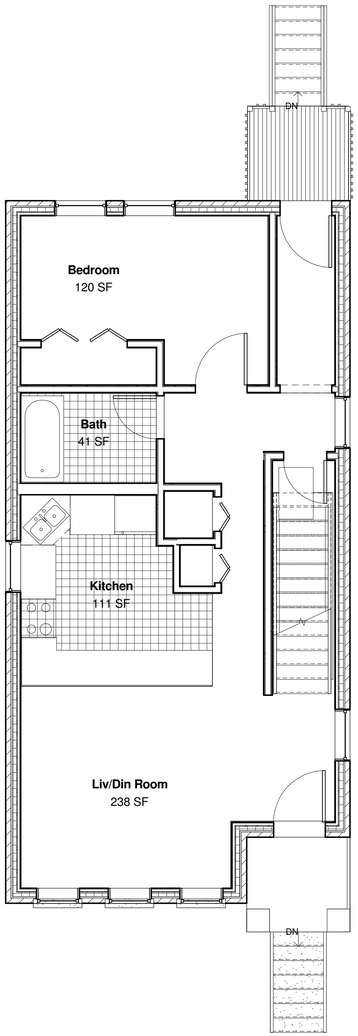

1 1st Floor
1/4" = 1'-0"

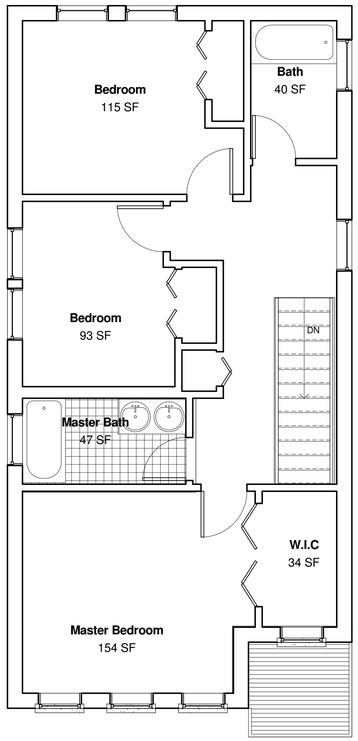

2 2nd Floor
1/4" = 1'-0"

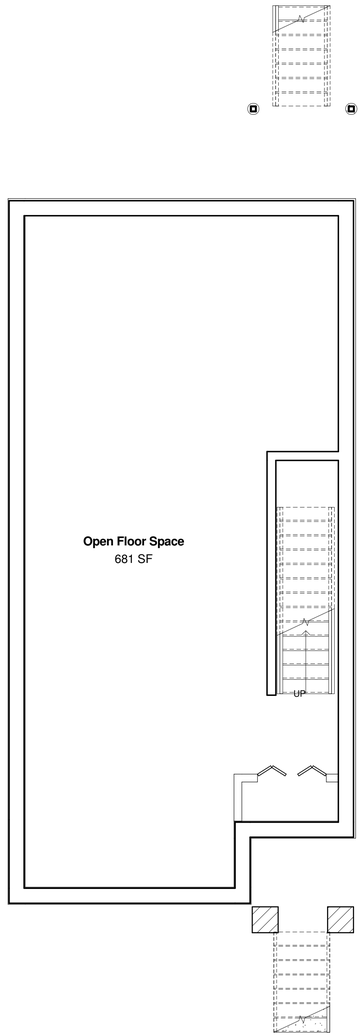

3 Basement
1/4" = 1'-0"

Exp. 11/30/20

LICENSED ARCHITECT
HOWARD A. GARRISON
001-010646
STATE OF ILLINOIS

triad consortium, ltd.
ARCHITECTS ◦ PLANNERS
2139 EAST 87TH STREET
CHICAGO, IL. 60617
triadarch.com

No.	Description	Date

Gus Redmond

Winneconna Parkway

Proposed Building Floor Plans

Project number	Project Number
Date	Issue Date
Drawn by	Author
Checked by	Checker

A101

Scale 1/4" = 1'-0"

6/7/2019 4:37:44 PM