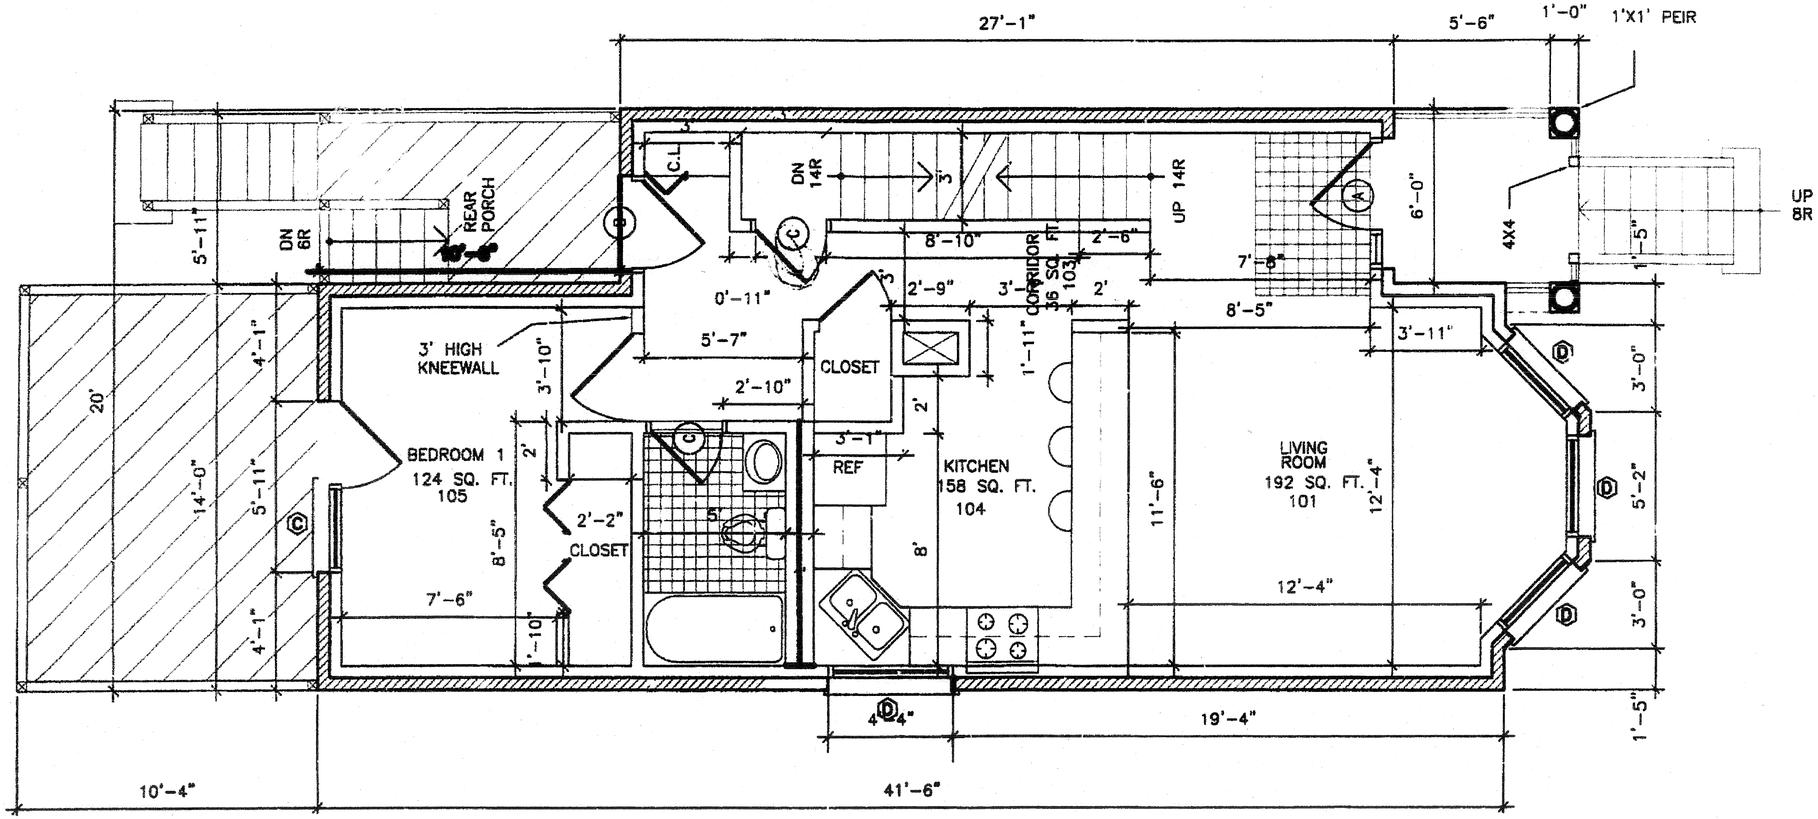

1 A-2 FIRST FLOOR PLAN
SCALE: 1/4"= 1'-0" (717 SQ. FT.)

GENERAL CONSTRUCTION NOTES

DEPARTMENT OF BUILDINGS
SELF-CERTIFIED PROJECT
APPROVED FOR PERMIT
SUBJECT TO A FULL AND FIELD INSPECTION

CERTIFICATIONS

LICENSED ARCHITECT
HOWARD A. GARRISON
001-010546
STATE OF ILLINOIS

NO.	DATE	REVISION	BY

SHEET TITLE: FIRST FLOOR PLANS
PROJECT: 5933 W. IOWA
triad consortium, ltd.
ARCHITECTS + ENGINEERS
DRAWING NO. A-2